1. EXISTING CEMETERY

LLOYDMINSTER CEMETERY MASTER PLAN

LEES + ASSOCIATES

LLOYDMINSTER

PROJECT INTRODUCTION

Lloydminster Cemetery is nearing capacity. Work is underway to enhance existing burial areas and to expand the cemetery to serve Lloydminster and area families for the next 100+ years.

The appearance of the existing cemetery will be improved and integrated with the proposed memorial parkland character of the future burial expansion areas.


The burial expansion areas will be developed in phases over the decades to come. The cemetery master plan design will:

- Accommodate a wide range of interment and memorialization options;
- Create a sustainable and flexible phased plan;
- Buffer the cemetery from the impacts of future surrounding development;
- Improve drainage as part of an area-wide storm and ground water mitigation strategy;
- Enable programs and events to take place such as historic tours, Mothers Day and a Festival of Lights;
- Encourage passive recreation such as walking, wildlife watching and cross-country skiing;
- Improve services of families through provision of things such as gathering spaces and winter warming shelters, and
- Enhance wayfinding, grave finding, and historic interpretation information.

LOCATION PLAN



EXISTING CONDITIONS

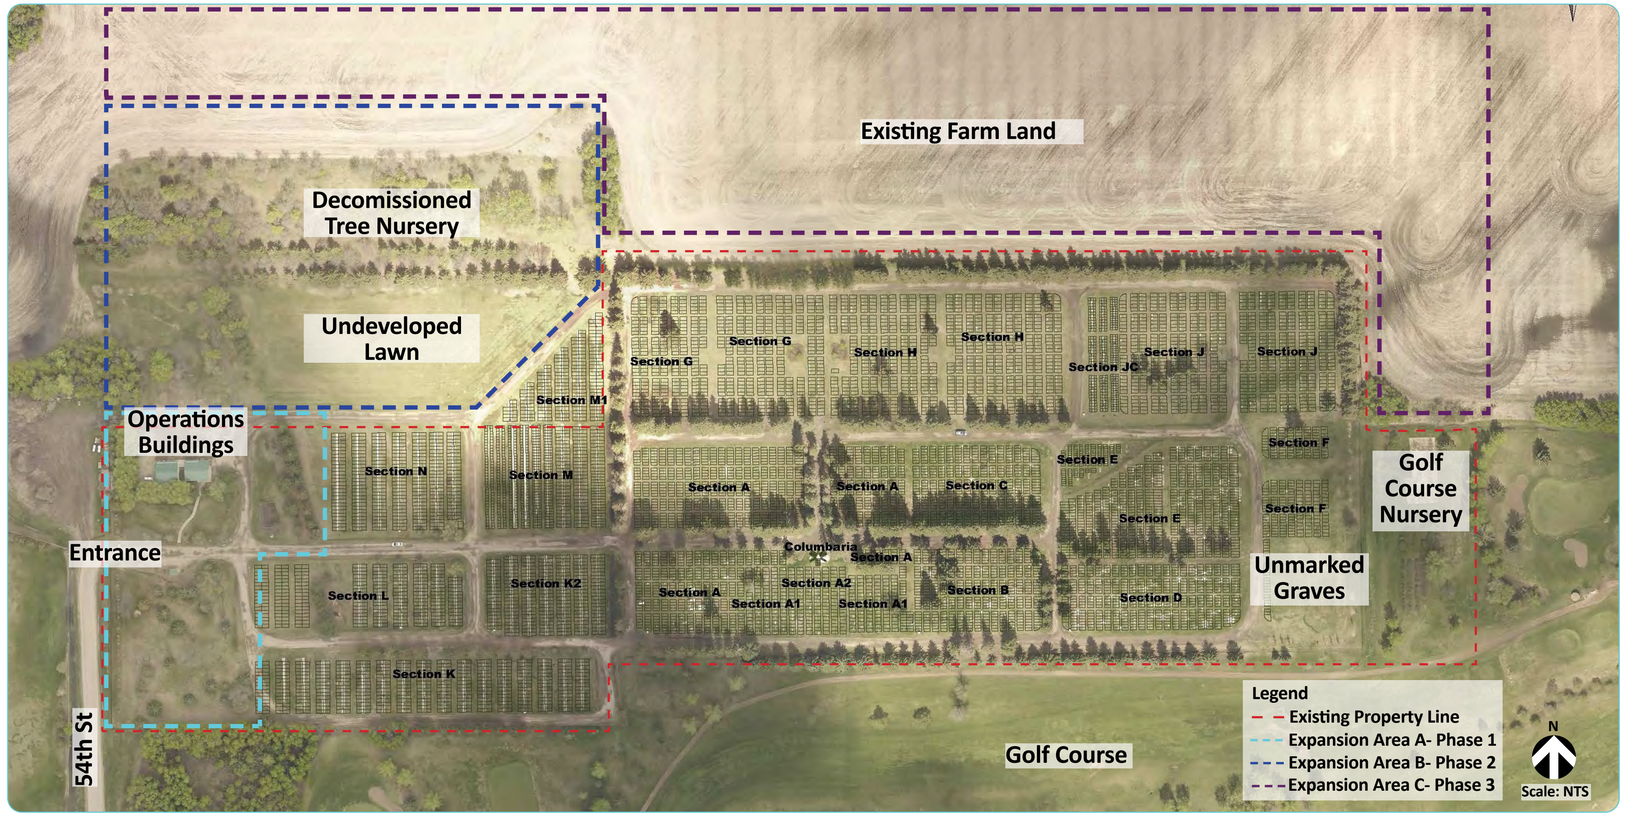

EXISTING CHARACTER



Entrance Sign



Scattering Garden



Columbaria



Burial Area - Cremation



Burial Area- Casket

PROJECT TIMELINE

Summer 2020
Stakeholder Engagement and Site Visit

→

Summer/Fall 2020
Site Analysis + Concept Development

→

Fall 2020
Draft Master Plan

→

November 2020
Public Online Survey

→

December 2020
Final Master Plan


2. CEMETERY MASTER PLAN

LLOYDMINSTER CEMETERY MASTER PLAN

LEES + ASSOCIATES

LLOYDMINSTER

CONCEPT PLAN

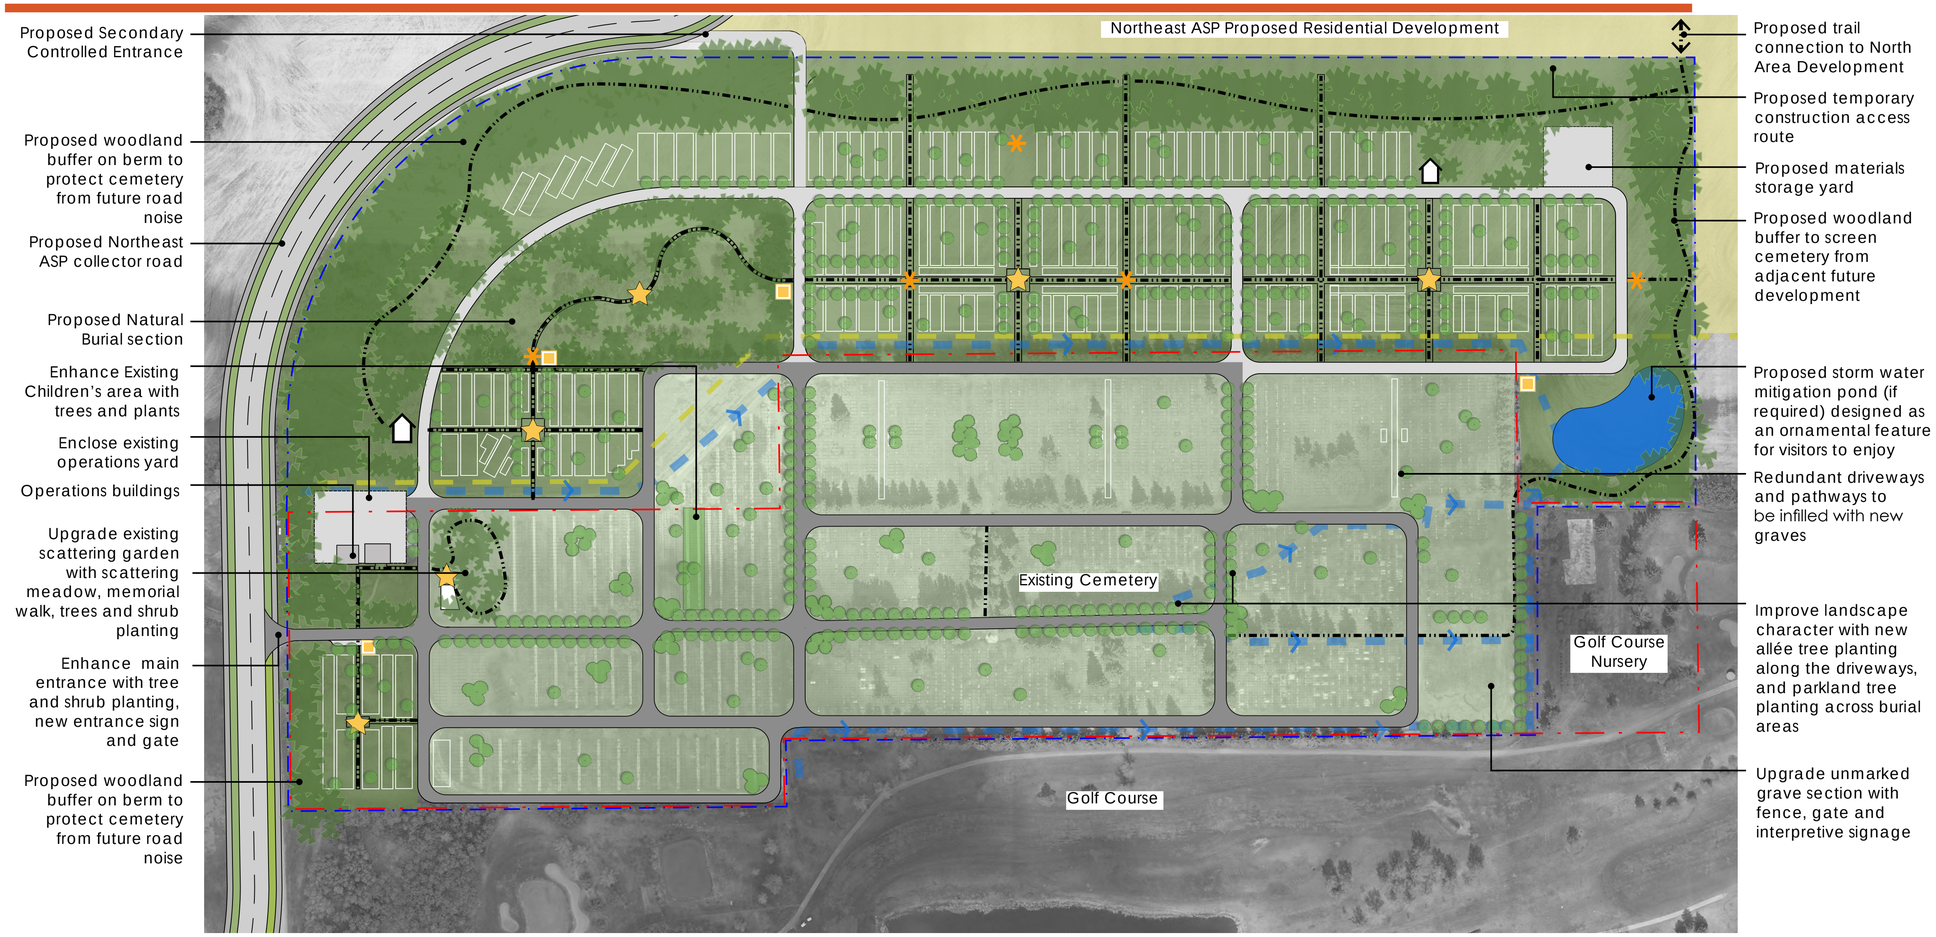

Legend

Existing Elements
- Property Line
- Abandoned Pipeline
- Driveways

Proposed Elements
- Property Line
- Swale
- Pedestrian Pathways and Trails
- Driveways
- Woodland Buffer
- Allée/Specimen Trees
- Clumps of Specimen Trees
- Information Kiosk / Map
- Gathering Space
- Information Kiosk / Map
- Gathering Space
- Warming Hut

N 0 40 80 120m

Scale: NTS

NATURAL BURIAL

Natural Burial (also known as Country Burial or Green Burial) is an alternative to traditional burial practices and seen as more environmentally friendly than traditional burial.

The five principles of Natural Burial are:
- No embalming;
- A fully biodegradable casket or shroud;
- No use of plastic grave liners or concrete vaults;
- Some form of habitat restoration of the grave site, such a planting with native species, and
- A communal marker made of locally sourced and natural materials.

For more information visit the Green Burial Society of Canada's website:
http://www.greenburialcanada.ca/

PRECEDENT IMAGES

NATURAL BURIAL



Communal Marker



Natural Burial Graveside Ceremony

CREMATION GARDEN ELEMENTS



Columbaria, Family Vessel + Memorial Wall



Family Vessel + Scattering Garden



Memorial Walk

PROGRAMS AND EVENTS



Festival of Lights



Historic Tours


3. HOW THE CEMETERY WILL WORK

LLOYDMINSTER CEMETERY MASTER PLAN

LEES + ASSOCIATES

LLOYDMINSTER


INTERMENT AND MEMORIALIZATION

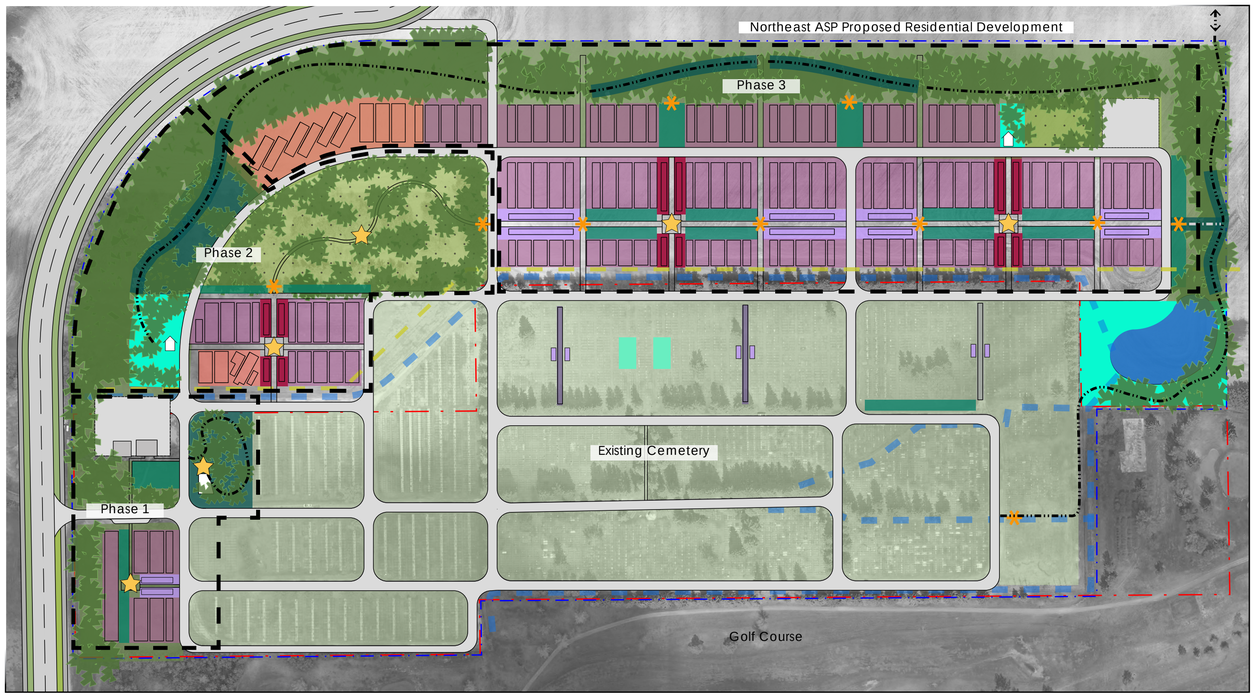

EXPANSION AREA A - PHASE 1



PHASING PLAN

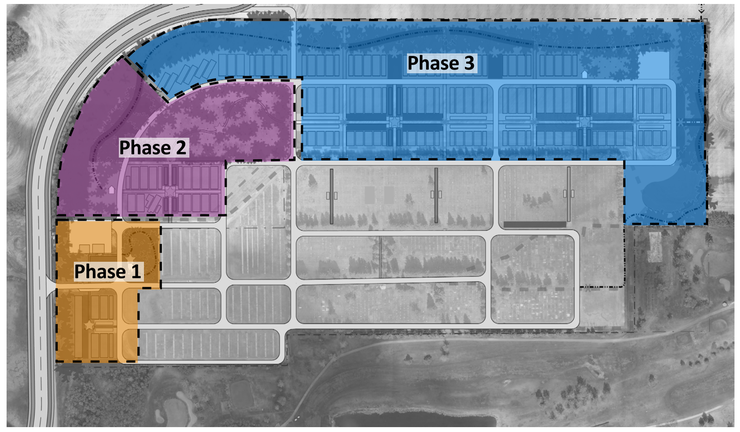

CIRCULATION AND AMENITIES



TYPICAL PROPOSED GRAVE LAYOUT

